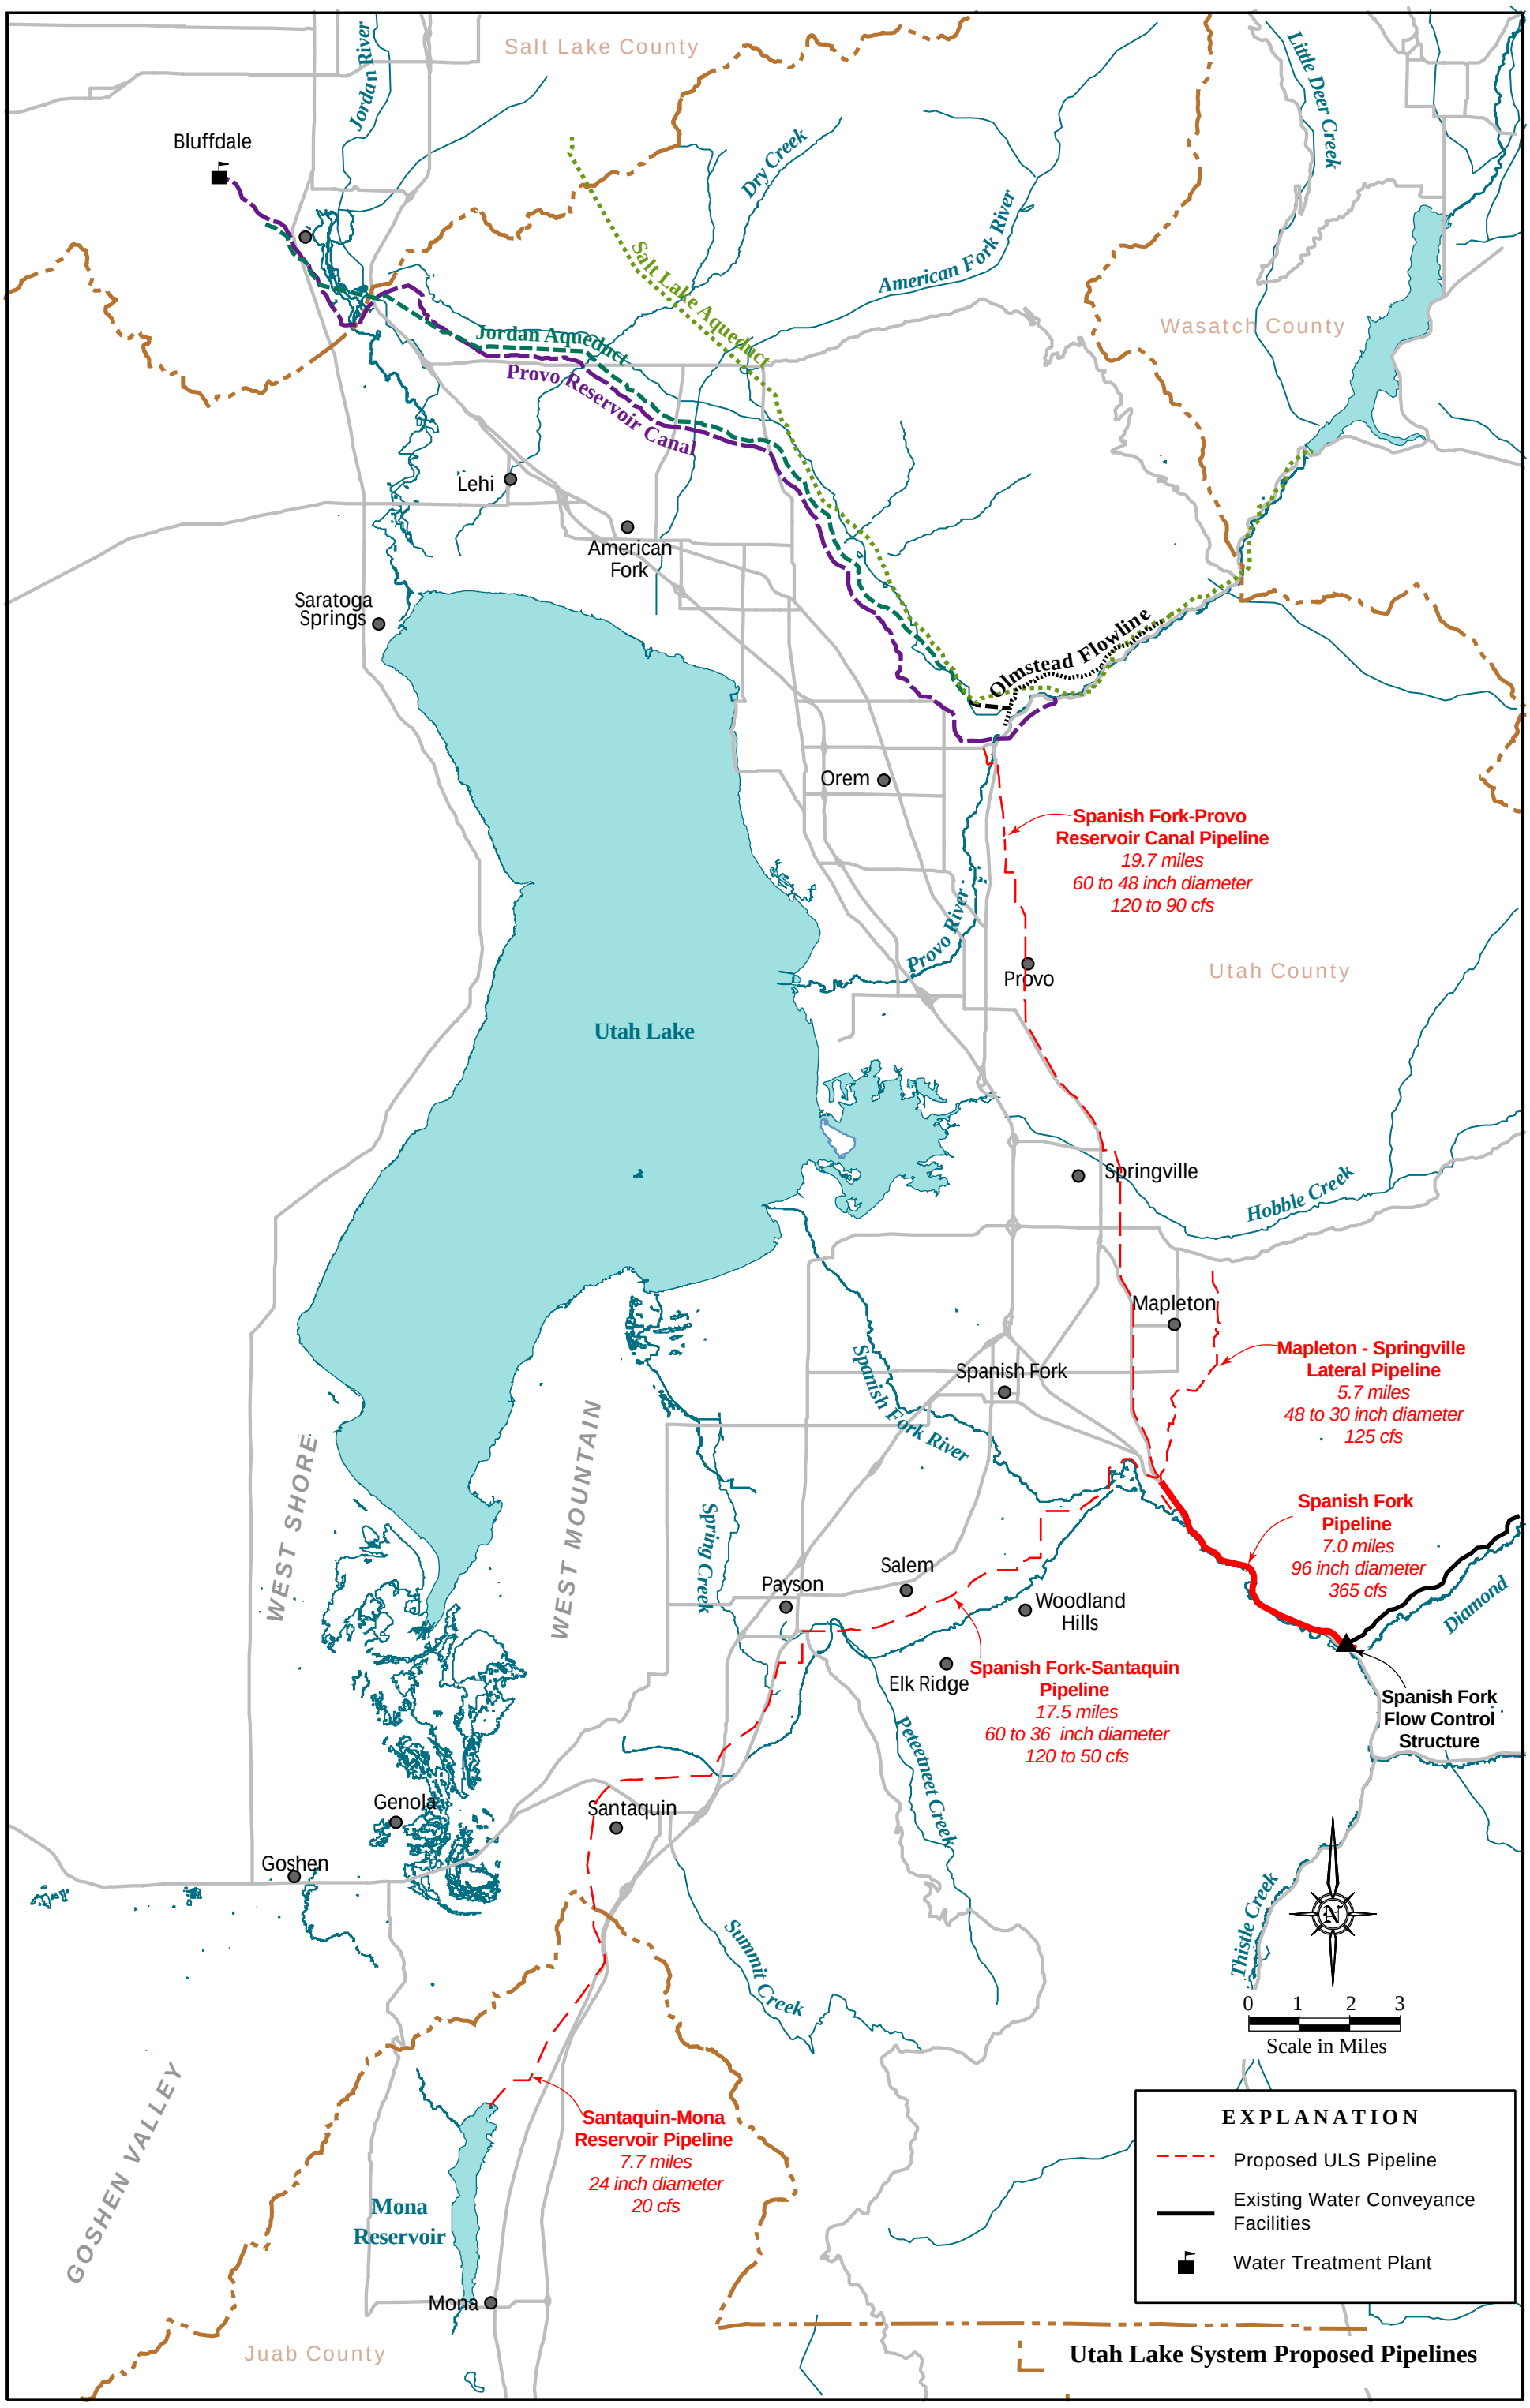
Salt Lake County
Wasatch County
Utah County
Juab County
Bluffdale
Jordan River
Dry Creek
Little Deer Creek
American Fork River
Salt Lake Aqueduct
Jordan Aqueduct
Provo Reservoir Canal
Lehi
American Fork
Saratoga Springs
Olmstead Flowline
Orem
Spanish Fork-Provo Reservoir Canal Pipeline
19.7 miles
60 to 48 inch diameter
120 to 90 cfs
Provo River
Provo
Utah Lake
Springville
Hobble Creek
Mapleton
Mapleton - Springville Lateral Pipeline
5.7 miles
48 to 30 inch diameter
125 cfs
Spanish Fork
Spanish Fork River
Spanish Fork Pipeline
7.0 miles
96 inch diameter
365 cfs
Diamond
Salem
Payson
Woodland Hills
Elk Ridge
Spanish Fork-Santaquin Pipeline
17.5 miles
60 to 36 inch diameter
120 to 50 cfs
Spanish Fork Flow Control Structure
Spring Creek
Peteetneet Creek
WEST SHORE
WEST MOUNTAIN
Genola
Santaquin
Goshen
Summit Creek
Thistle Creek
N
0 1 2 3
Scale in Miles
GOSHEN VALLEY
Santaquin-Mona Reservoir Pipeline
7.7 miles
24 inch diameter
20 cfs
Mona Reservoir
Mona
EXPLANATION
Proposed ULS Pipeline
Existing Water Conveyance Facilities
Water Treatment Plant
Utah Lake System Proposed Pipelines